


BENSON EDUCATION CENTER ROOF PRATT COMMUNITY COLLEGE

348 KS-61
Pratt, Kansas

INDEX OF SHEETS

ARCHITECTURAL

A1.1	EXIST ROOF PLAN
A1.2	ROOF PLAN
A1.3	ENLARGED ROOF PLAN
A1.4	ENLARGED ROOF PLAN
A2.1	ROOF DETAILS
A2.2	ROOF DETAILS

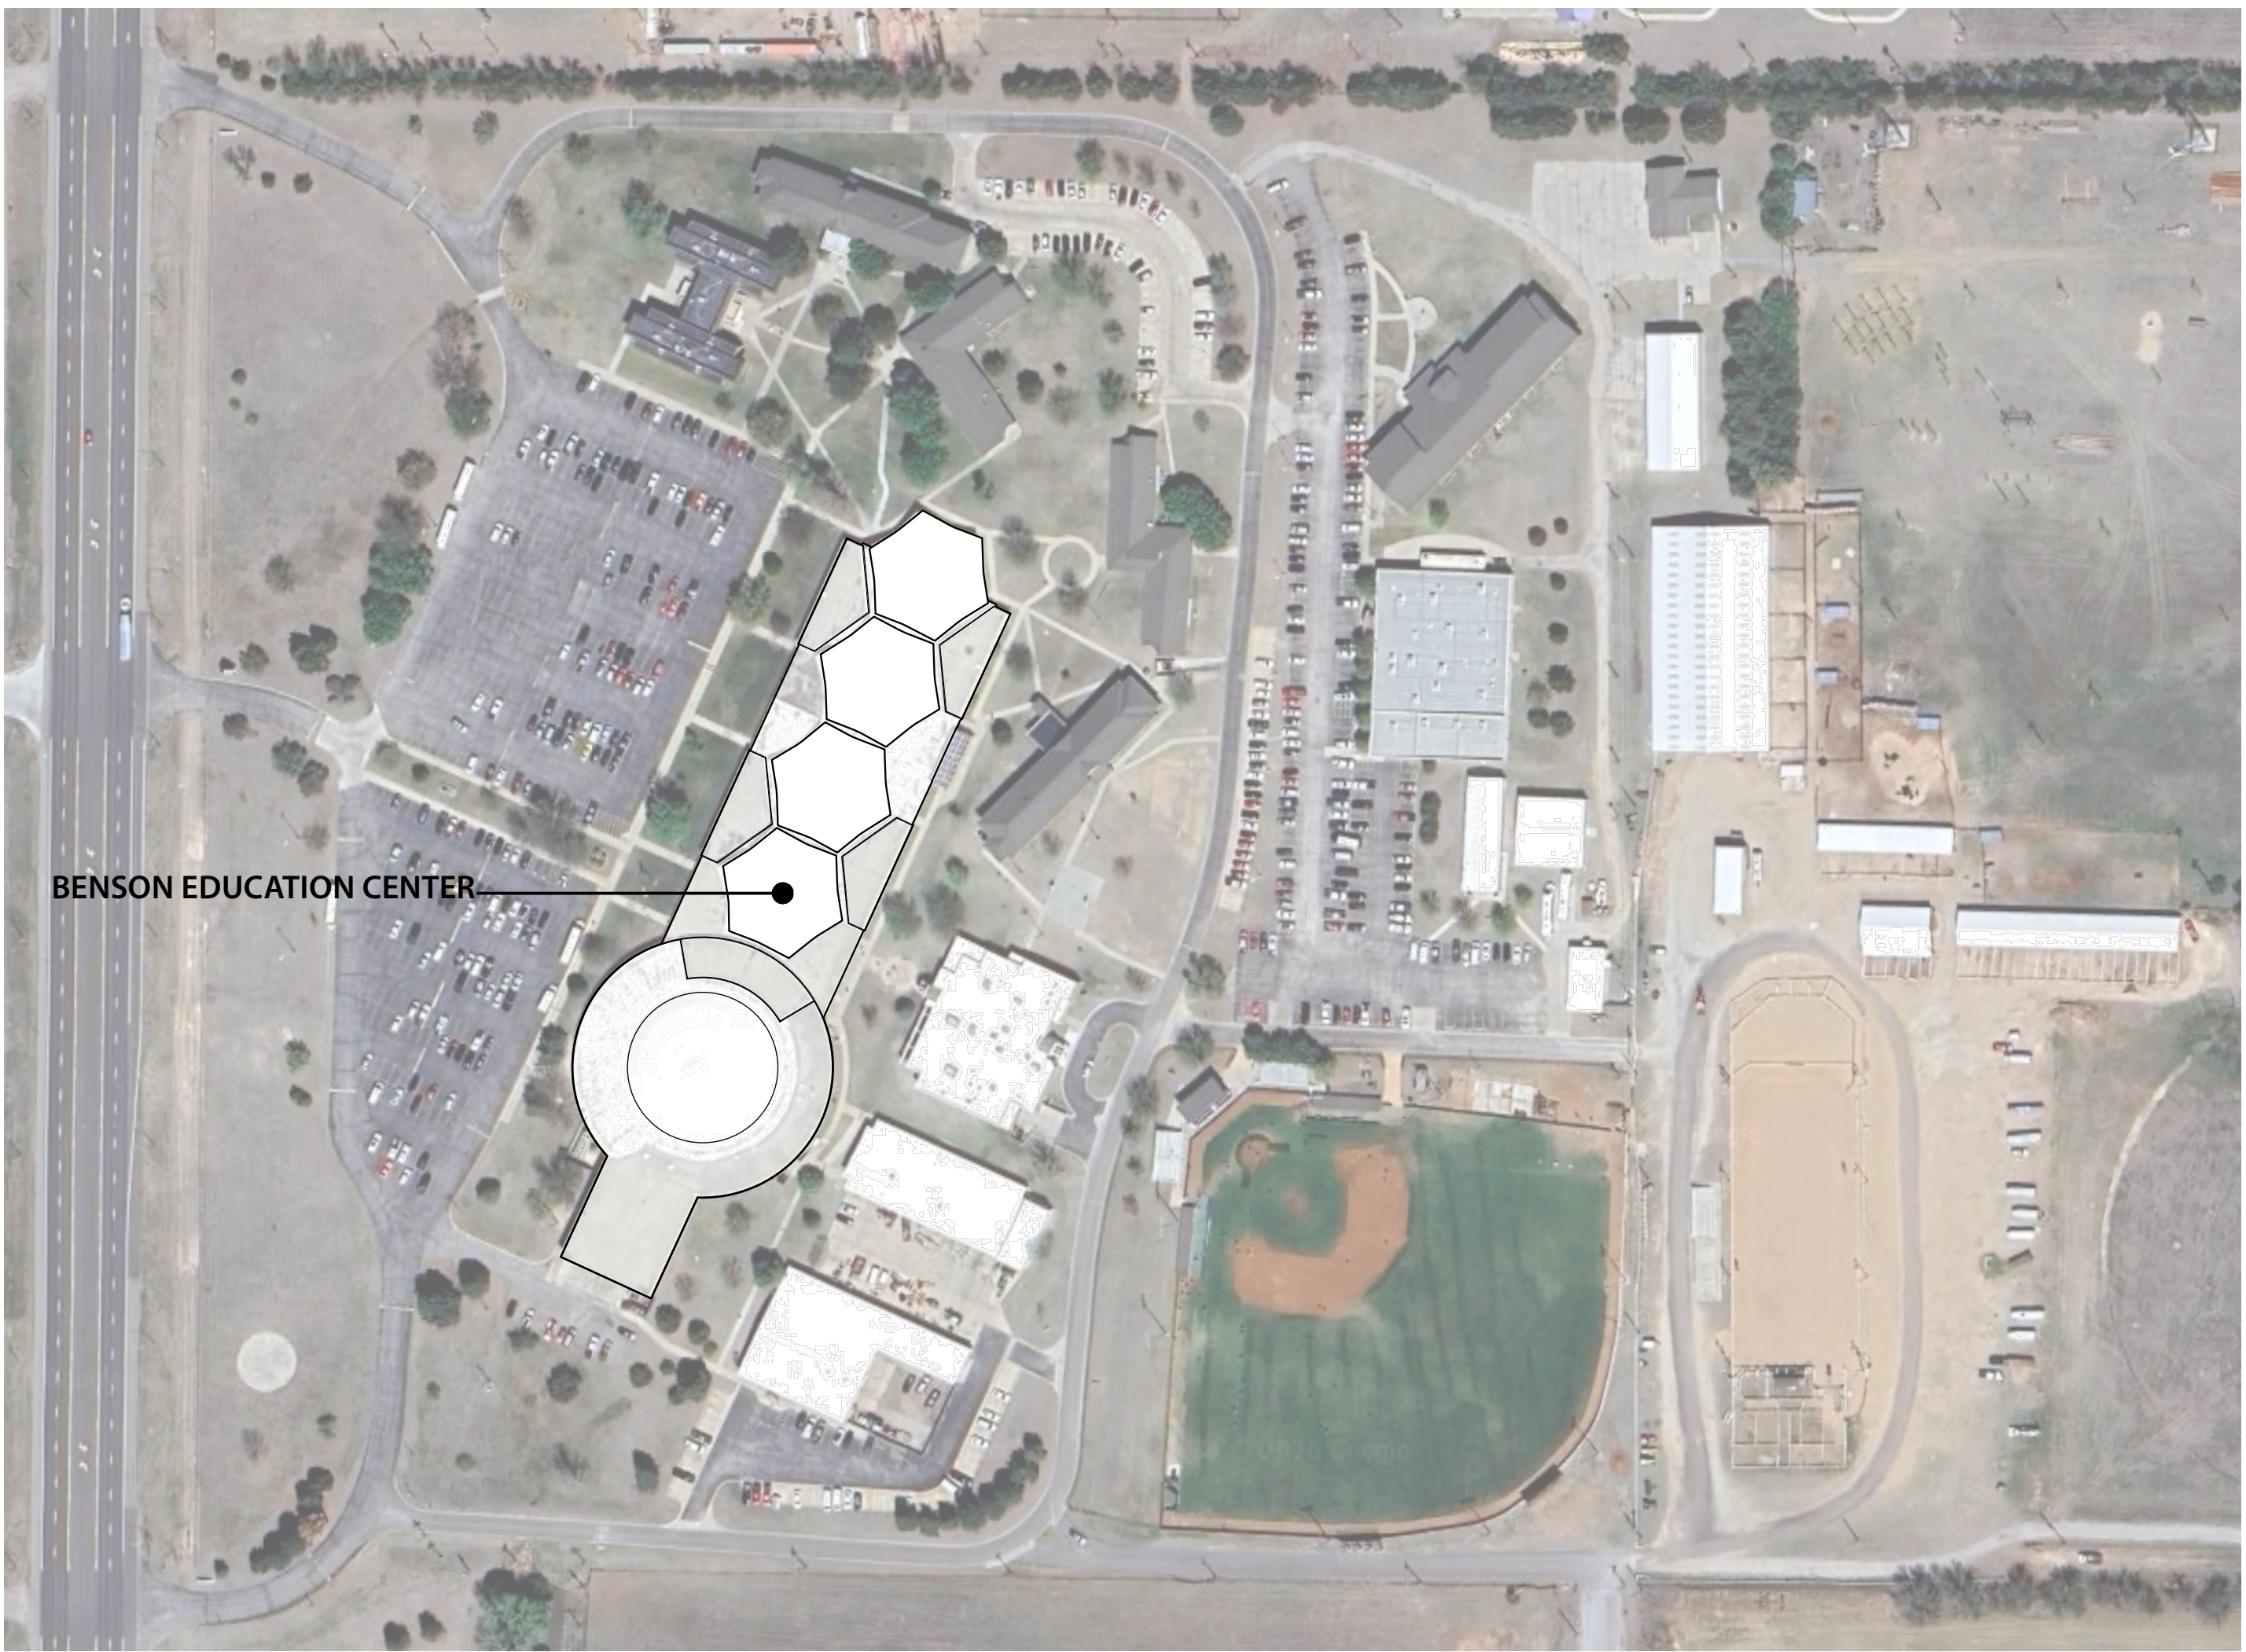

BENSON EDUCATION CENTER ROOF
PRATT COMMUNITY COLLEGE
348 KS-61
Pratt, Kansas



ISSUE

DATE
February 12, 2026

PROJECT NUMBER
25-1514


SET NUMBER

GRAVITY::WORKS
ARCHITECTURE


101 S. Star Street, El Dorado, KS 67042
phone (316) 521 - 4774
www.gravityworks-architecture.com

WORK SCHEDULE

	BID 1
	BID 2
	BID 3


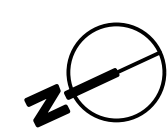


Scale: 1" = 30'-0"

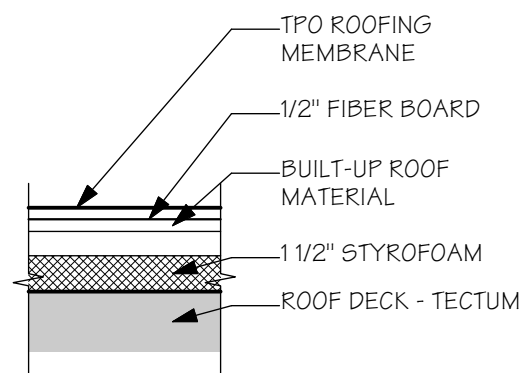

6 CORE NO. 6
A1.1 Scale: 1 1/2" = 1'-0"





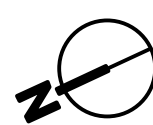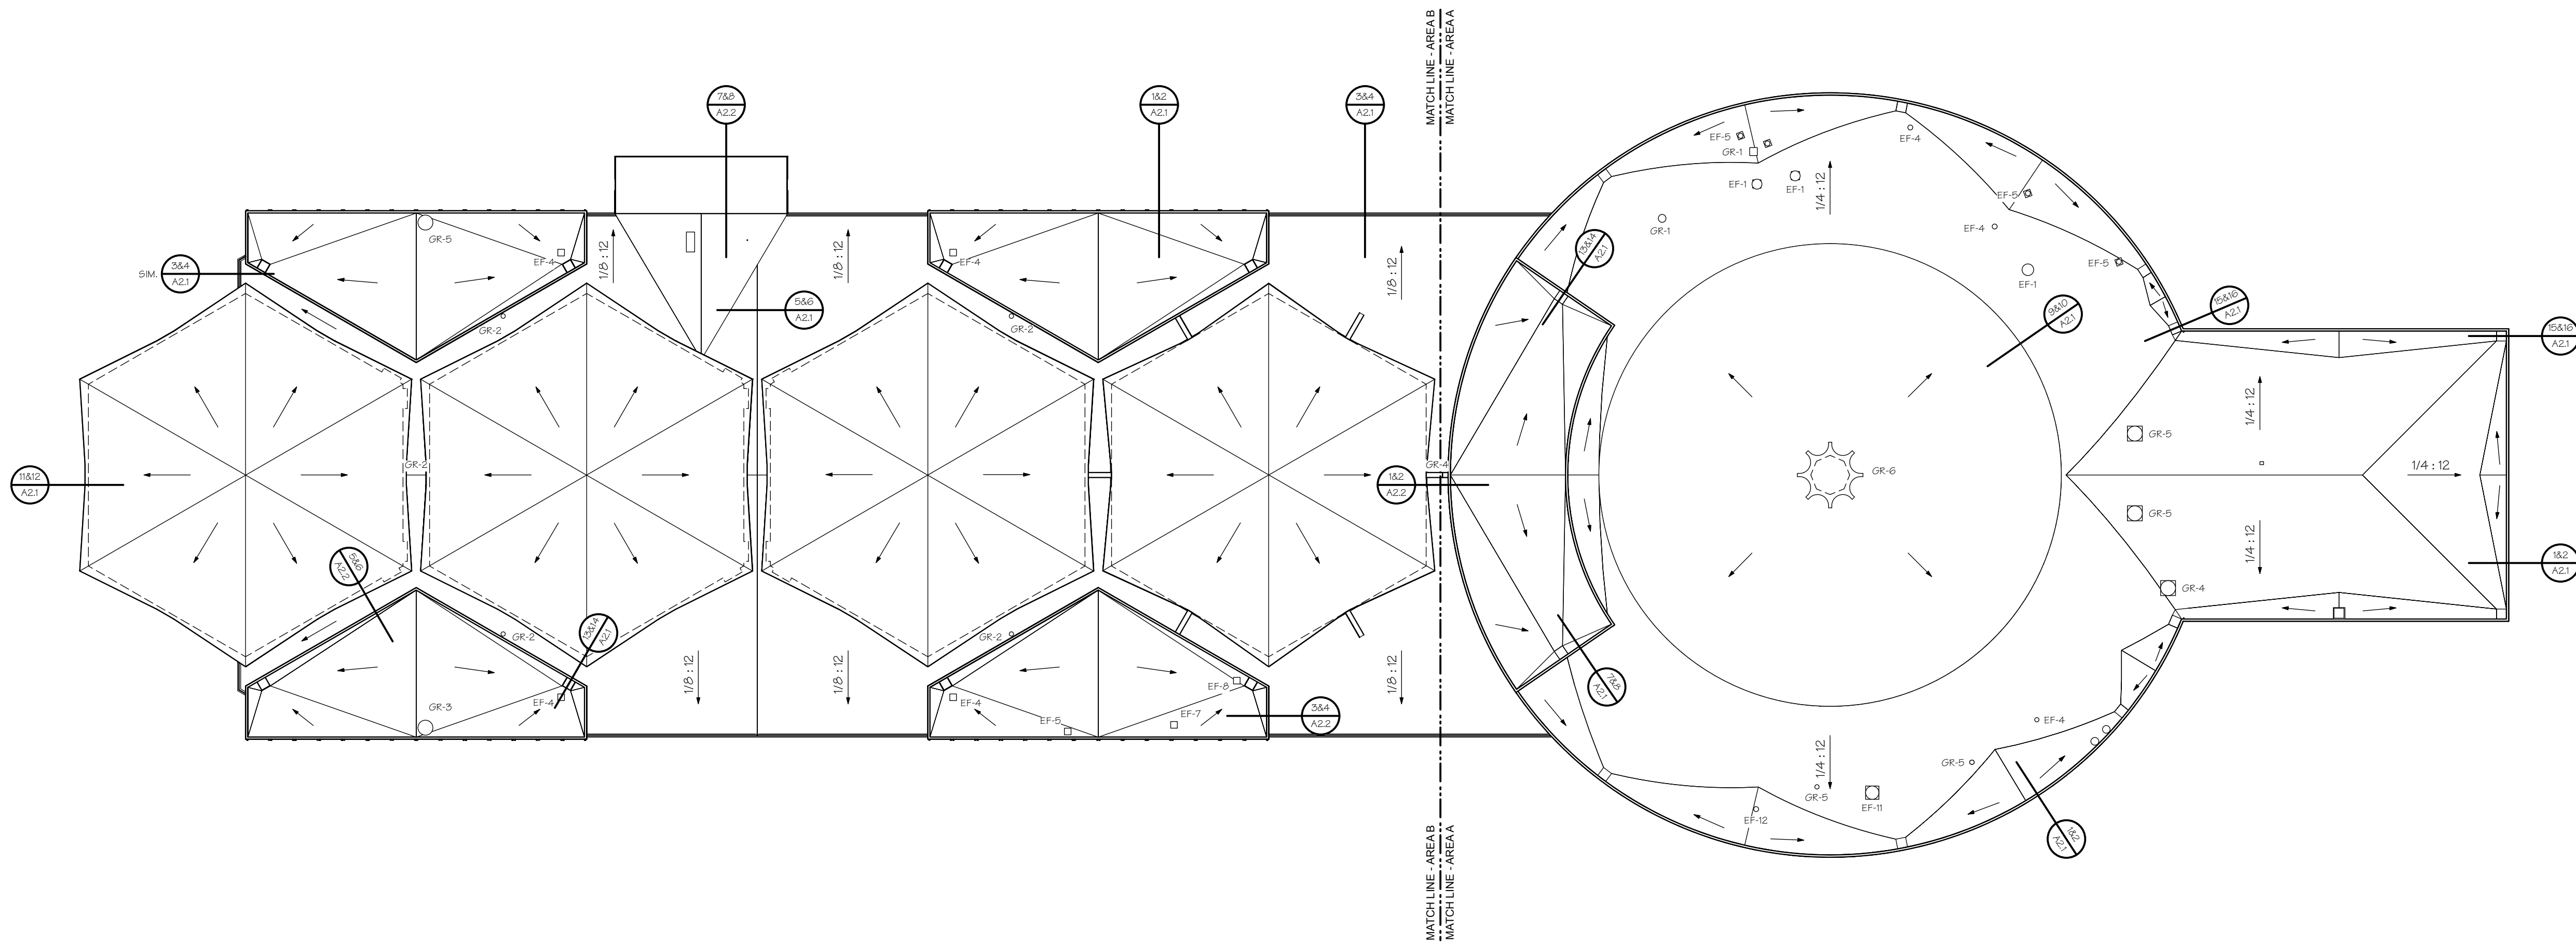

ROOF PLAN

Scale: 1" = 30'-0"

GRAVITY RELIEF INTAKES						
TAG	CFM	S.P.	HP	VOLTAGE	PHASE	DRIVE
EF-1	2,500	1/2"	1/2	115	1	BELT
EF-4	950	1/8"	1/20	115	1	DIRECT
EF-5	150	1/8"	1/40	115	1	DIRECT
EF-7	50	1/8"	1/40	115	1	DIRECT
EF-8	500	1/8"	1/40	115	1	DIRECT
EF-11	3,000	1/2"	2	440	3	BELT
EF-12	650	3/8"	1/10	115	1	DIRECT

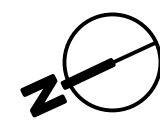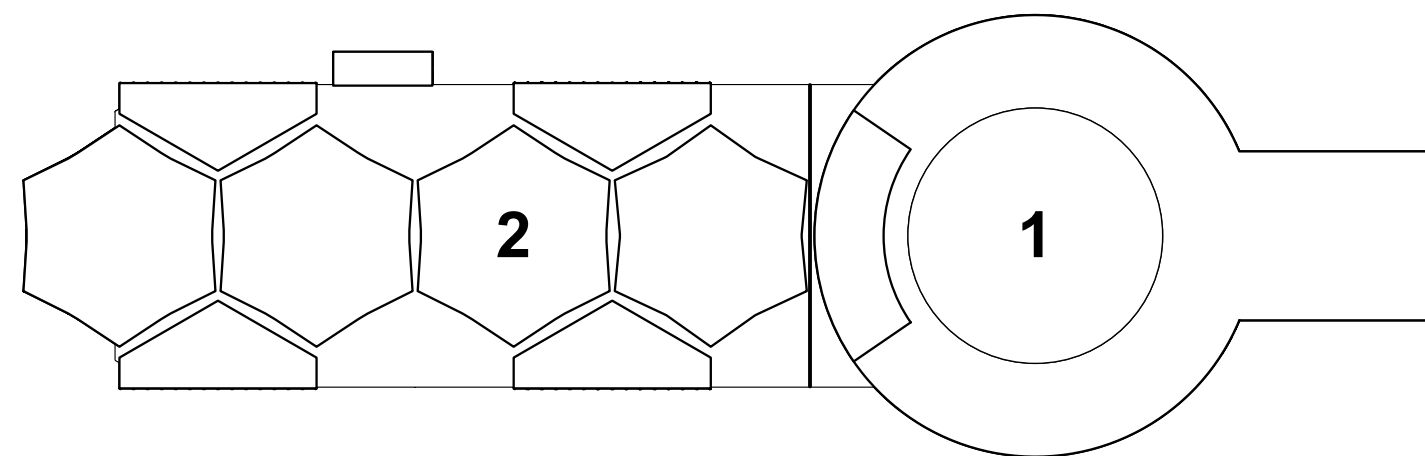

KEY PLAN

Scale: 1" = 100'-0"


BENSON EDUCATION CENTER ROOF
PRATT COMMUNITY COLLEGE
348 KS-61
Pratt, Kansas



ISSUE


DATE
February 12, 2026
PROJECT NUMBER
25-1514
SHEET

A1.3

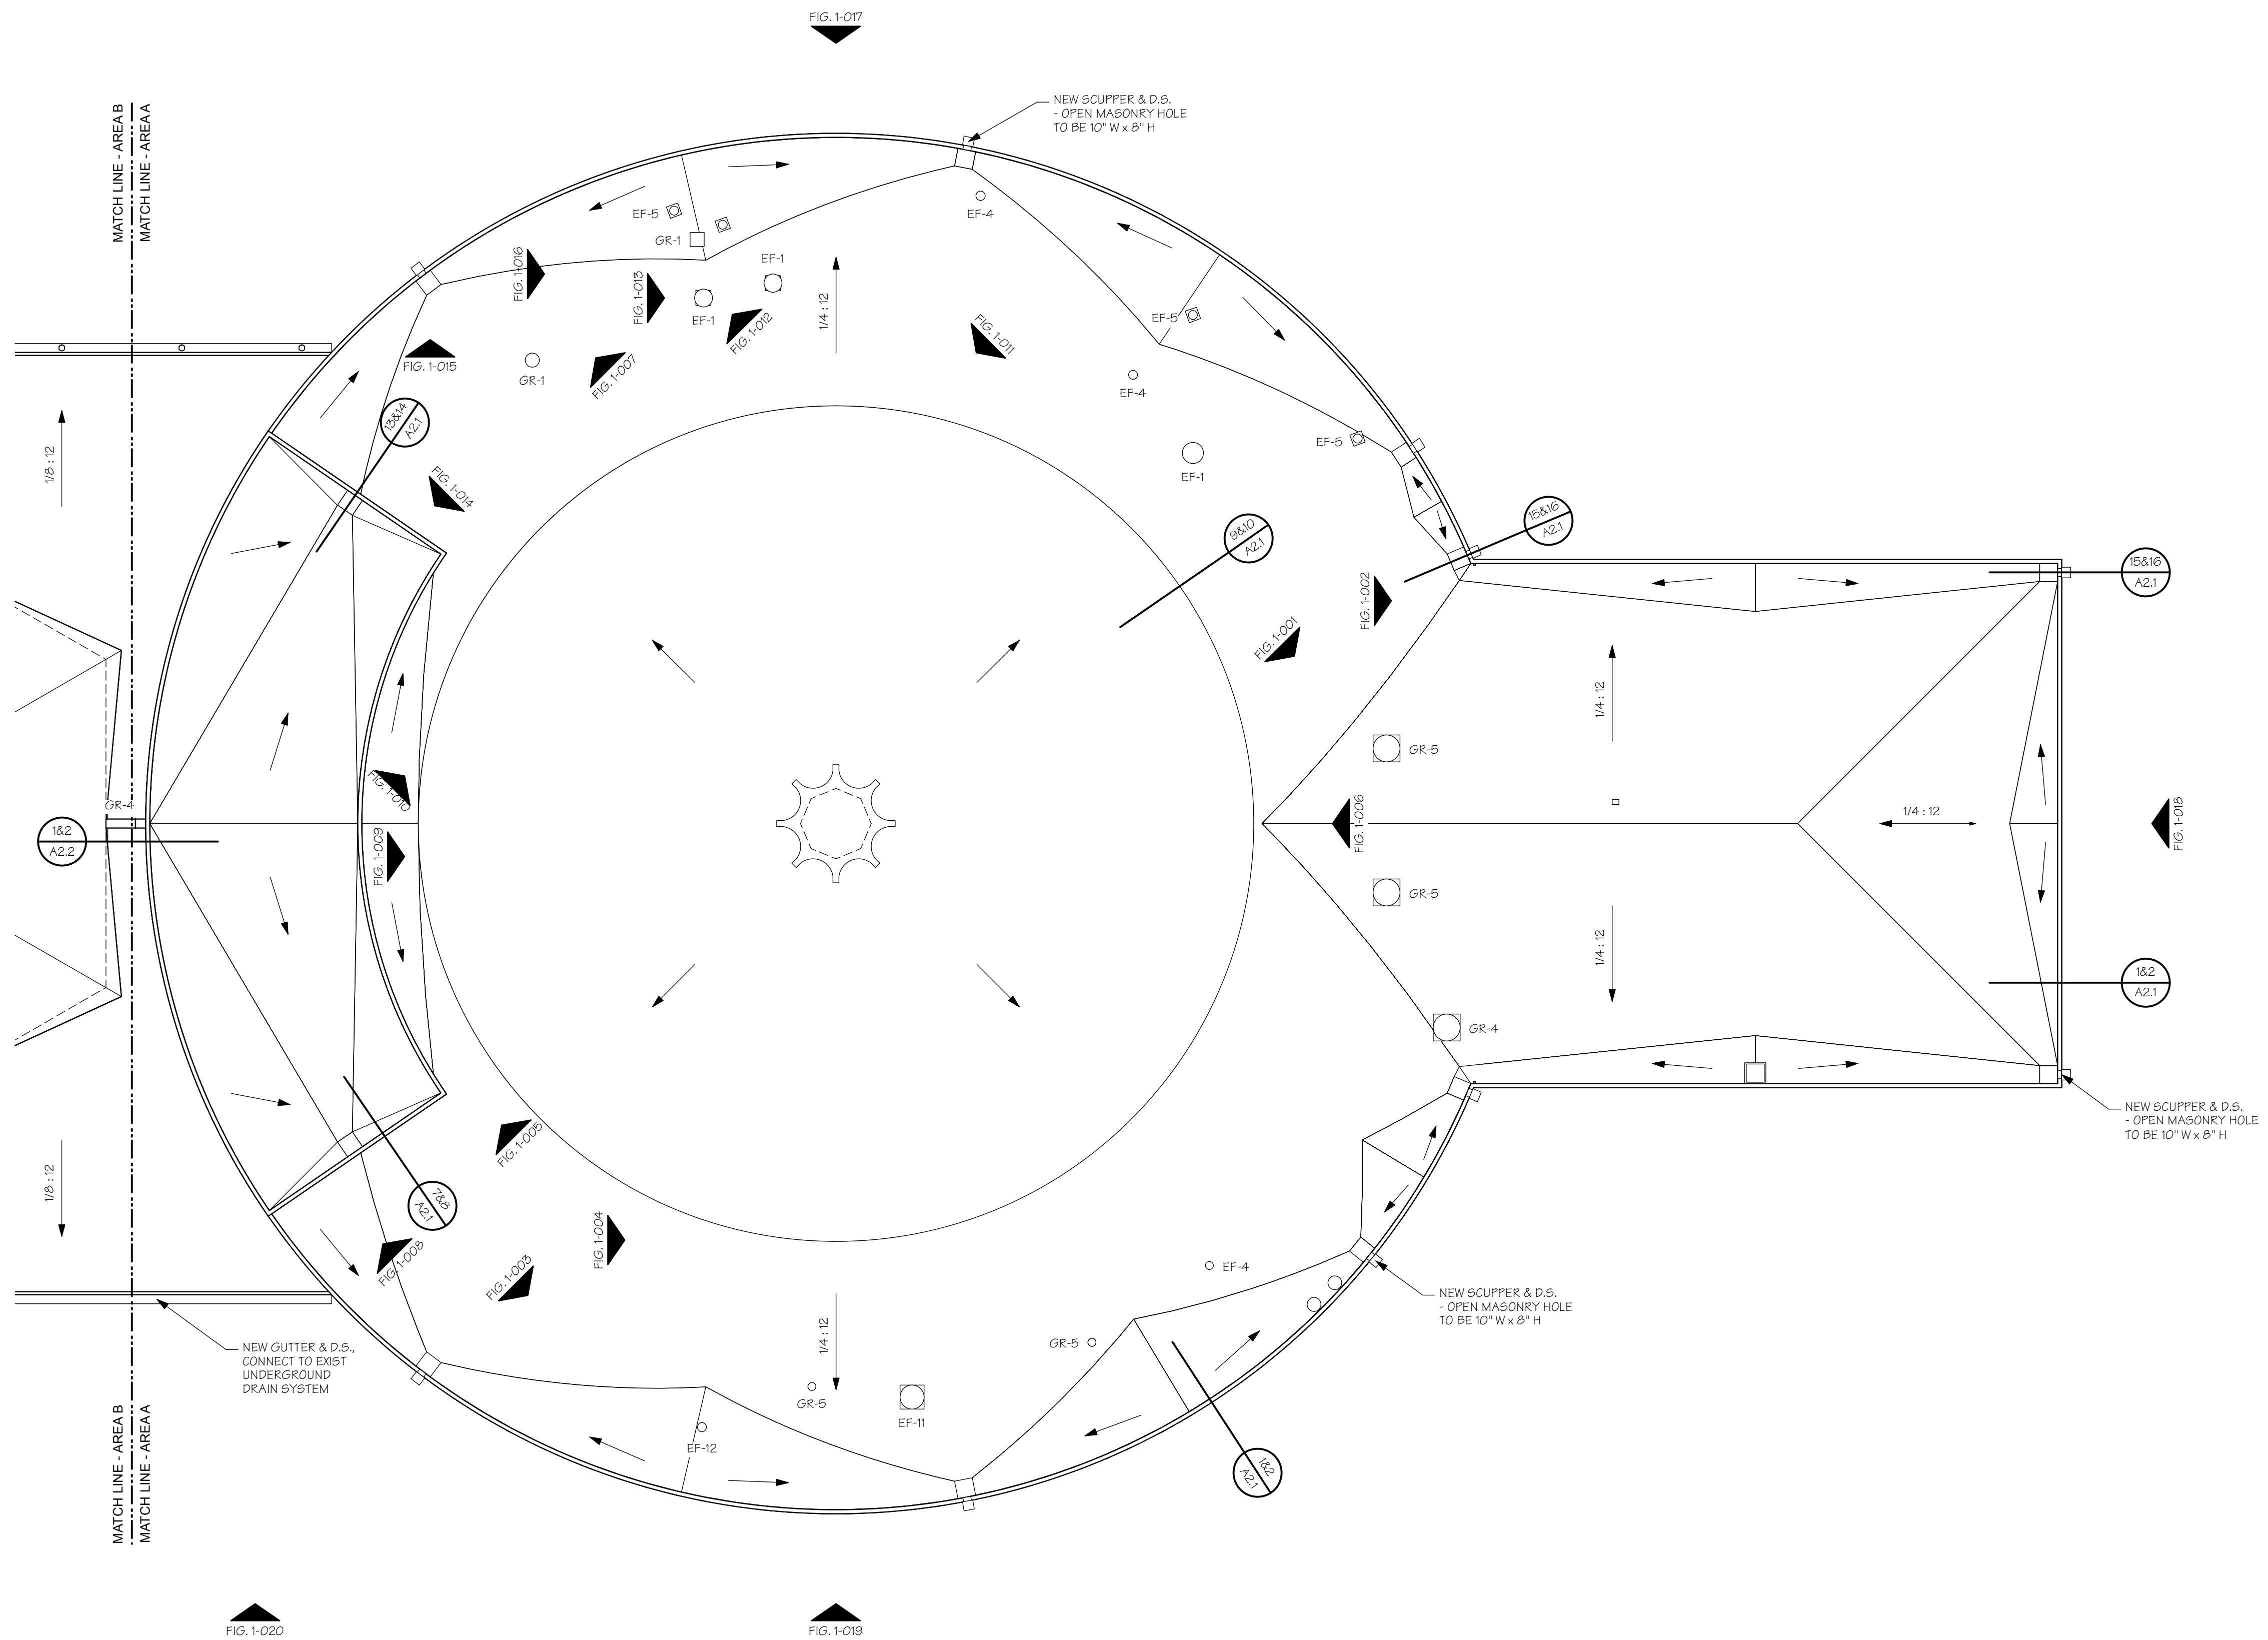

ROOF PLAN - AREA 1

Scale: 1/16" = 1'-0"

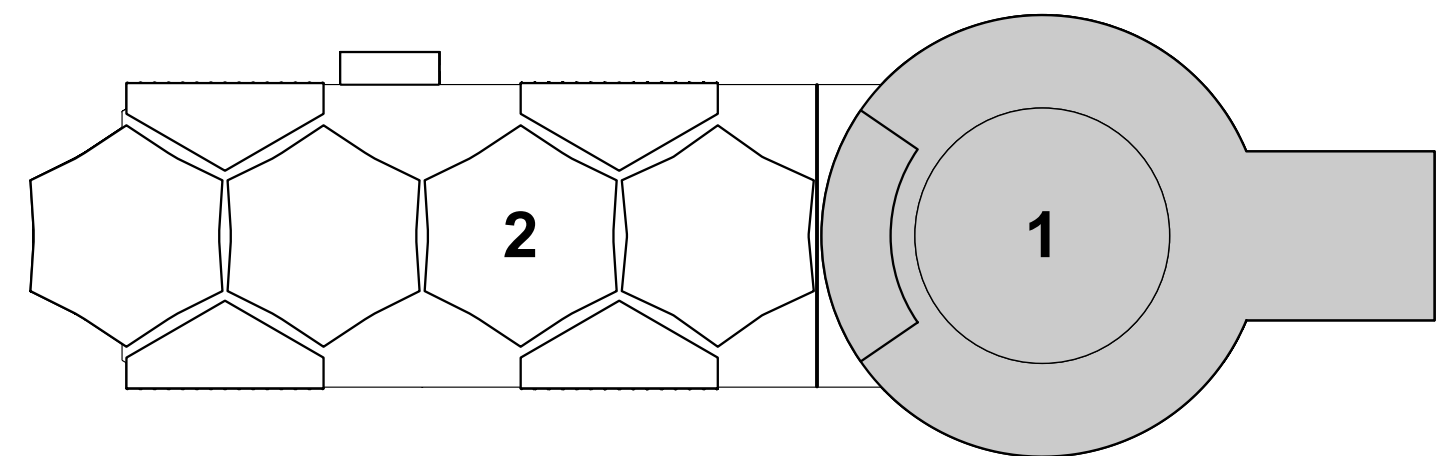

KEY PLAN

Scale: 1" = 100'-0"

BENSON EDUCATION CENTER ROOF
PRATT COMMUNITY COLLEGE
348 KS-61
Pratt, Kansas




ISSUE

DATE
February 12, 2020

PROJECT NUMBER
25-1514


SHEET

A1.4

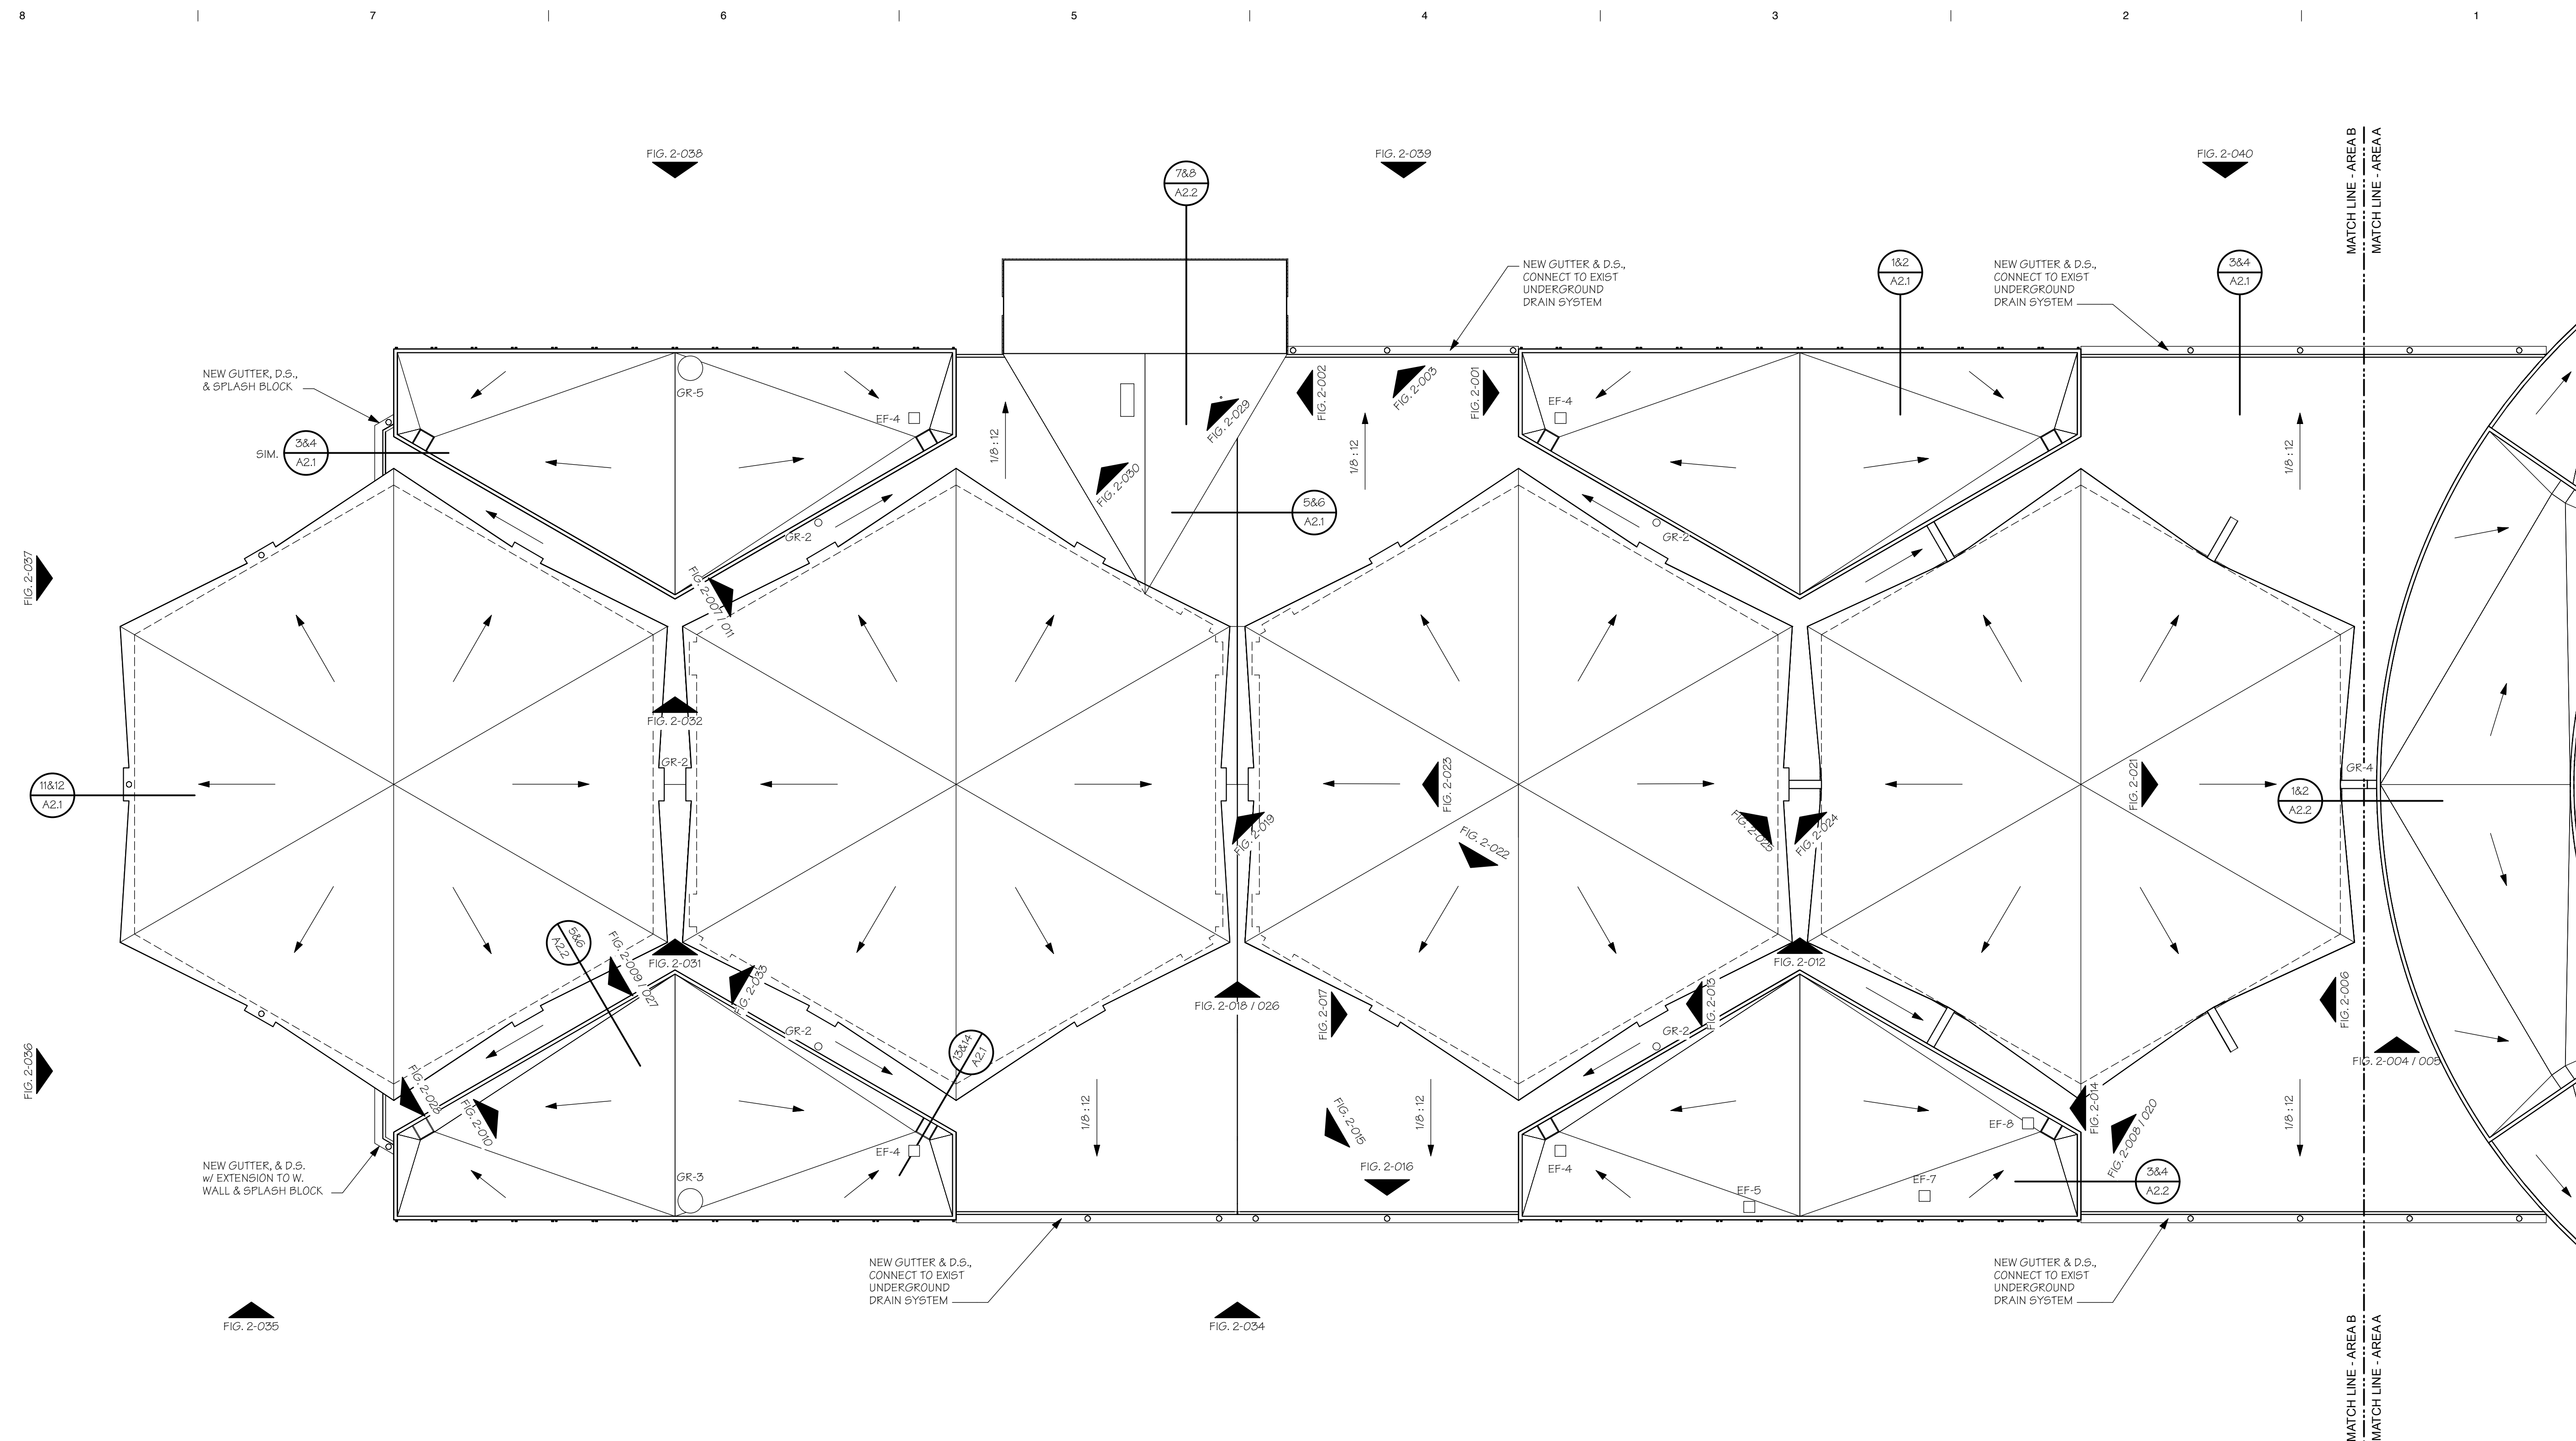

ROOF PLAN - AREA 2












Scale: 1/16" = 1'-0"

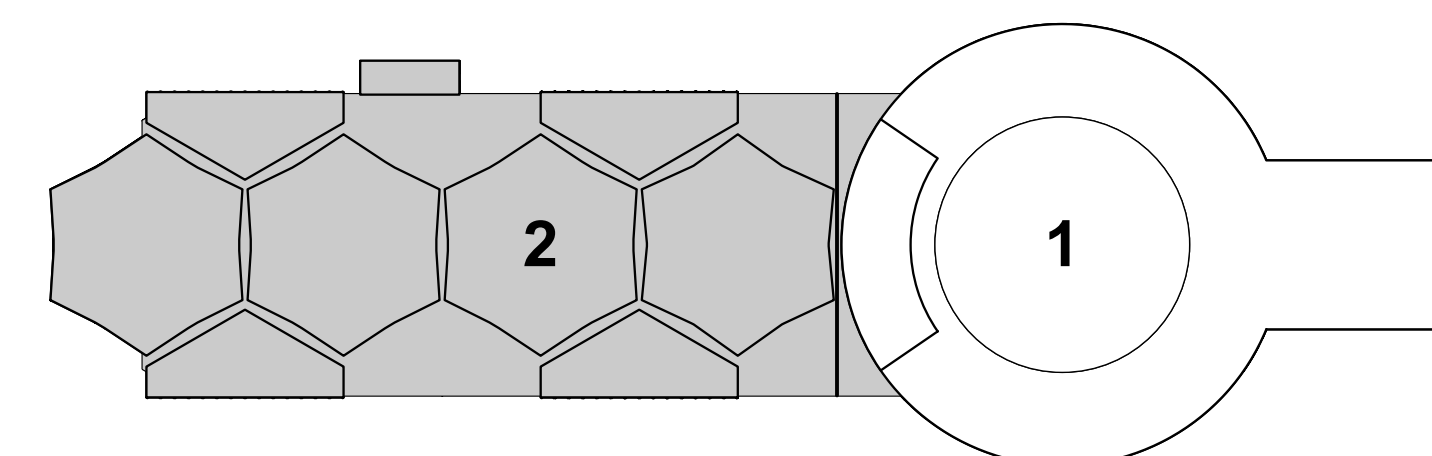


KEY PLAN


Scale: 1" = 100'-0"



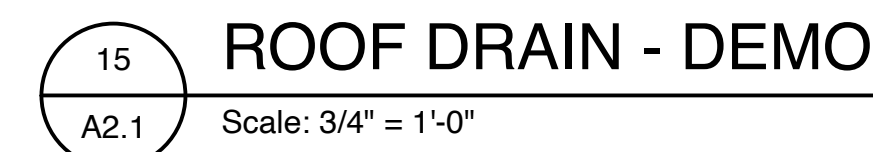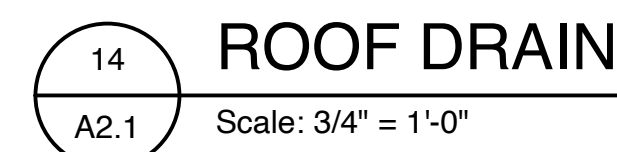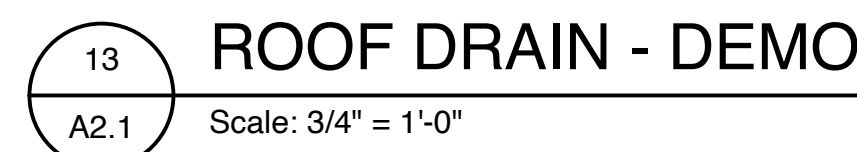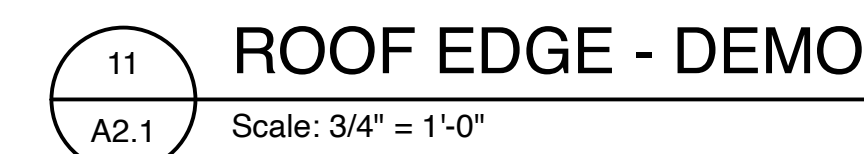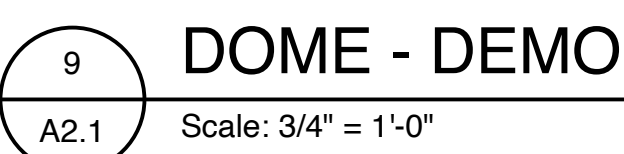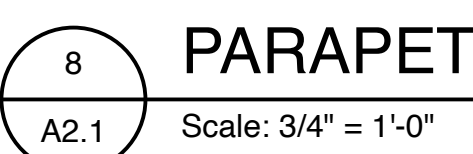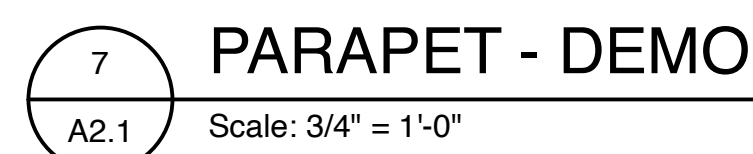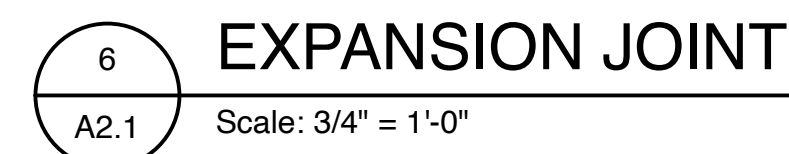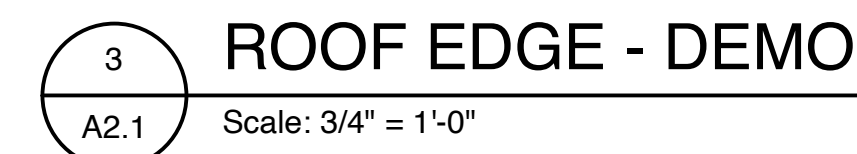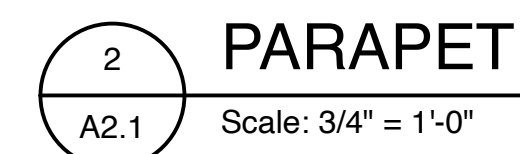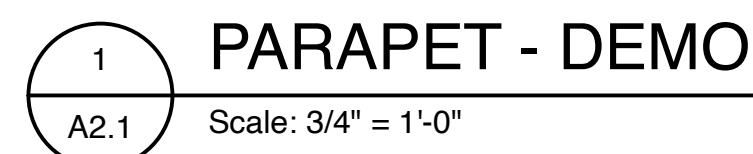


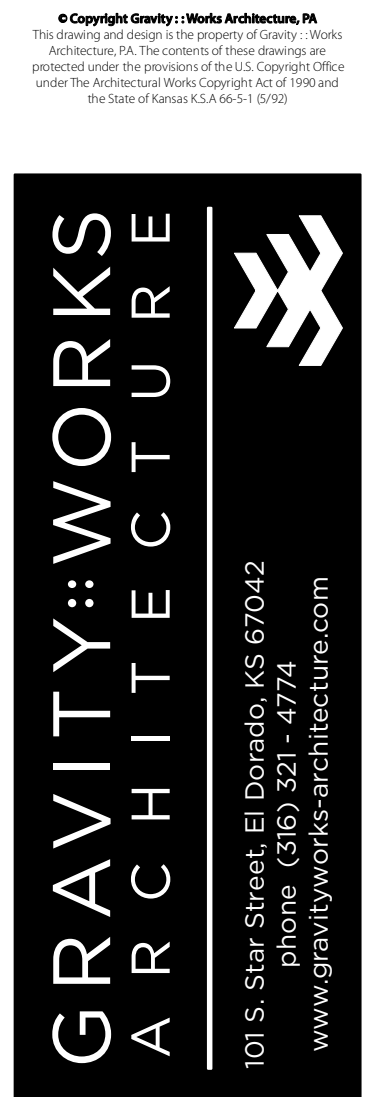

5 PARAPET - DEMO
A2.2 Scale: 3/4" = 1'-0"

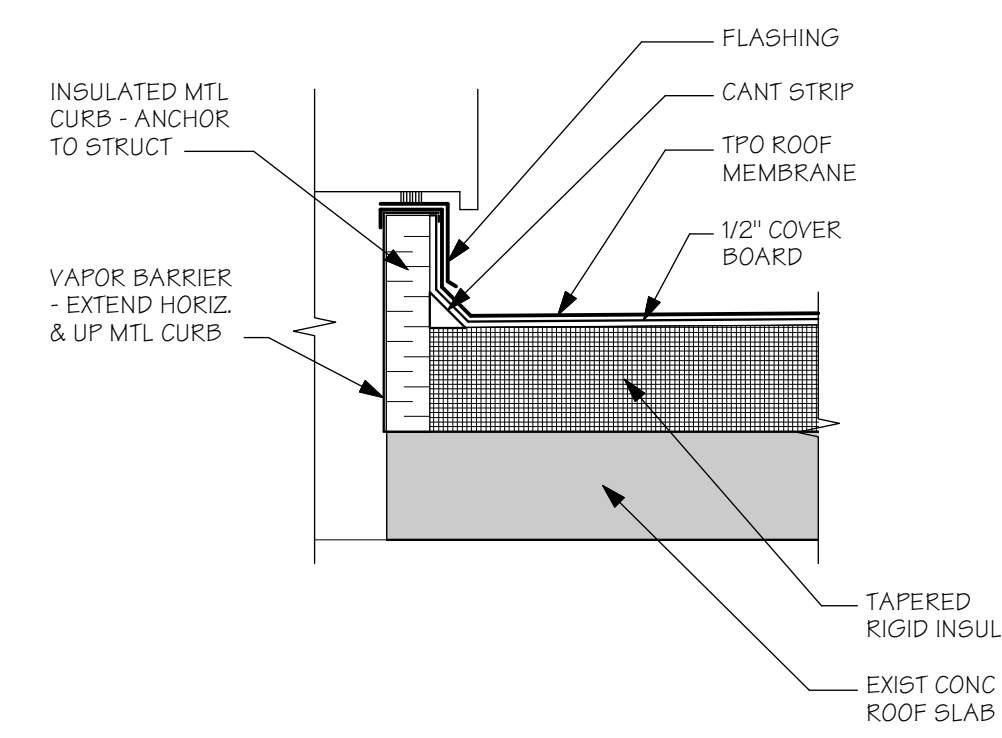

11 SCUPPER DETAIL
A2.2 Scale: 1" = 1'-0"

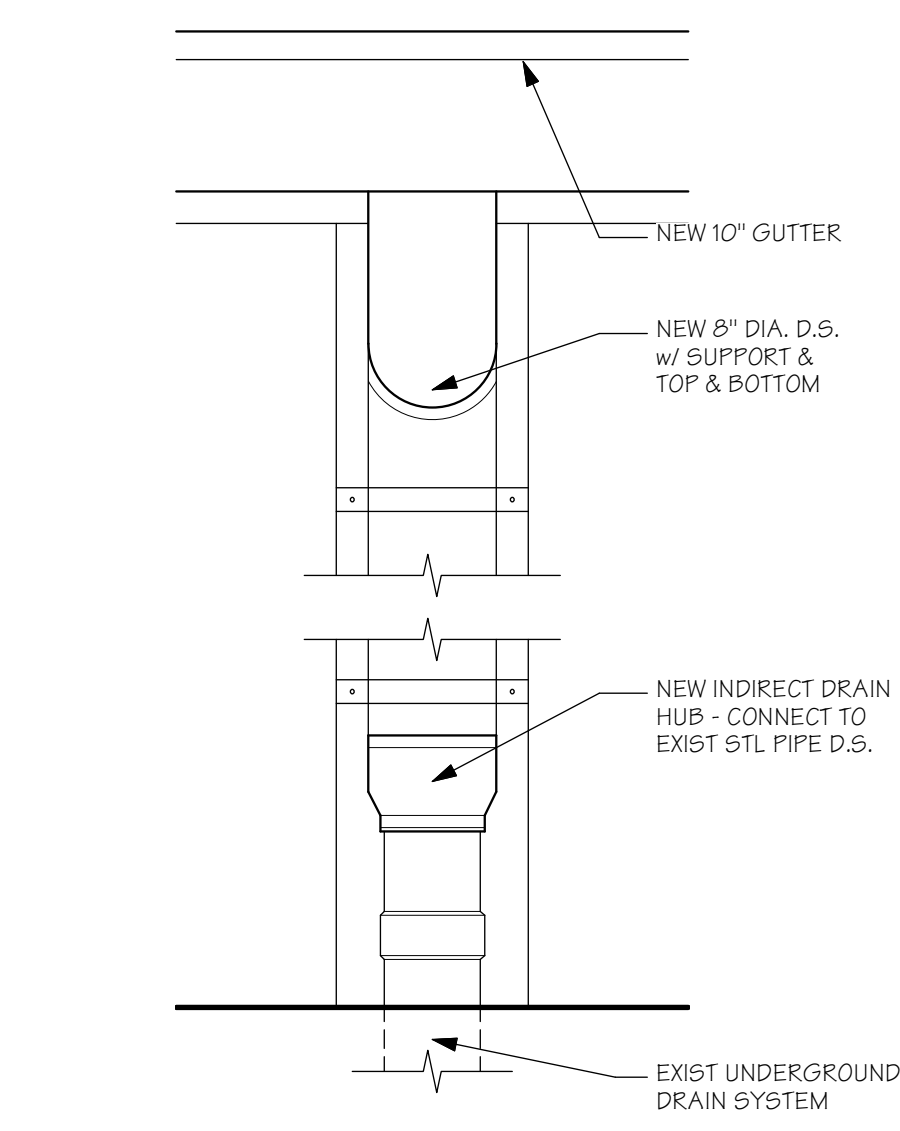

12
A2.2

DOWNSPOUT DETAIL

Scale: 1" = 1'-0"